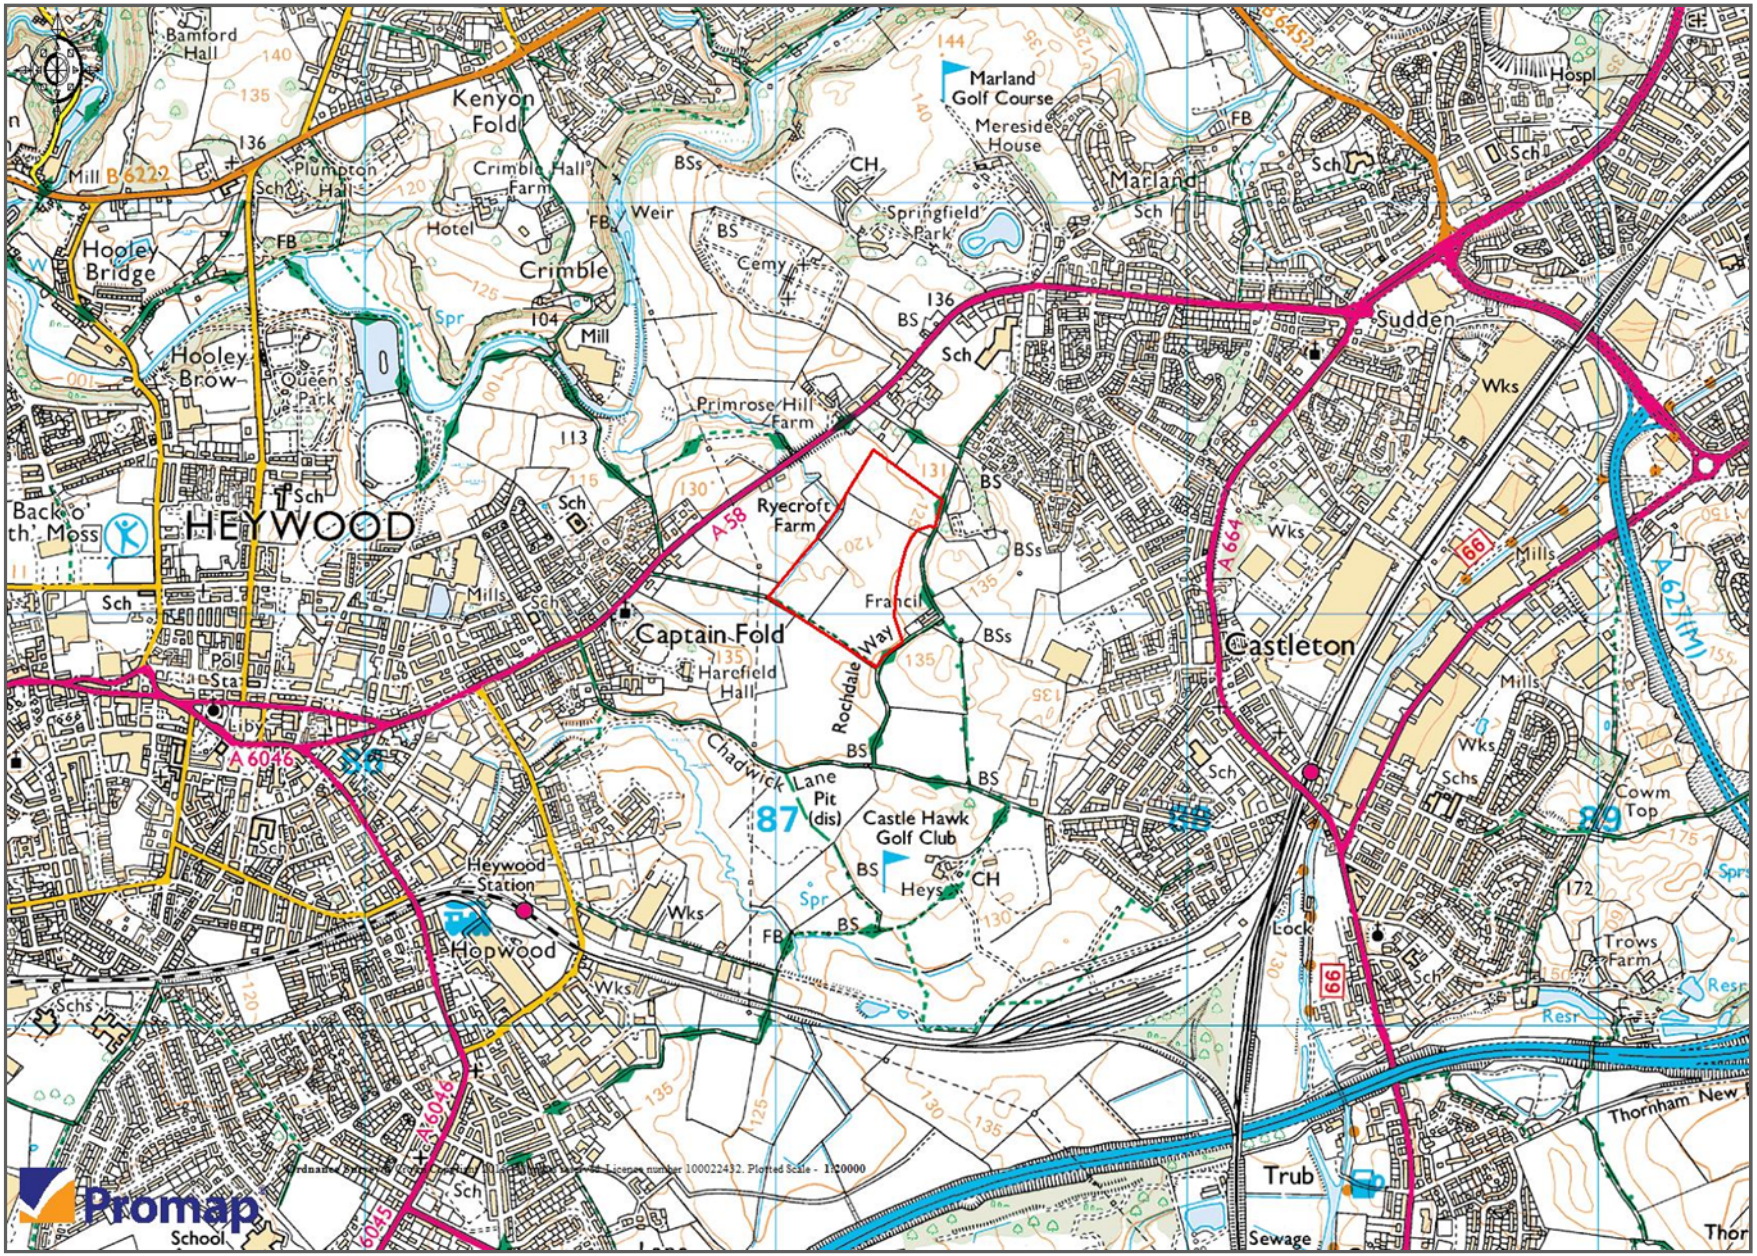

Project:	Chamber House Farm
Address:	Rochdale, OL10 1RL
Client:	ROCHDALE BOROUGH COUNCIL

Key

- Proposed Site Location
- Public Rights of Way
- Parish Boundaries
- Other Routes with Public Access
- National Trail/ Recreational/ Long Distance Route

Drawing Title:

Site Location Plan

Rev	Date	Description	Draw	Check	App'd
00	17/02/15	Site Location Plan	RR	MG	MG
00					
00					
00					
00					

ost energy
natural energy insight

2nd Floor, Nile House,
Nile Street,
Brighton,
BN1 1HW

T +44 (0)1273 819 429
E info@ostenergy.com
W www.ostenergy.com

Drawing number:
00060-100

N

1 : 20000 @ A4

0 1km

Reproduction is permissible only with prior consent. Do not scale. Check that this is the latest version of the drawing.